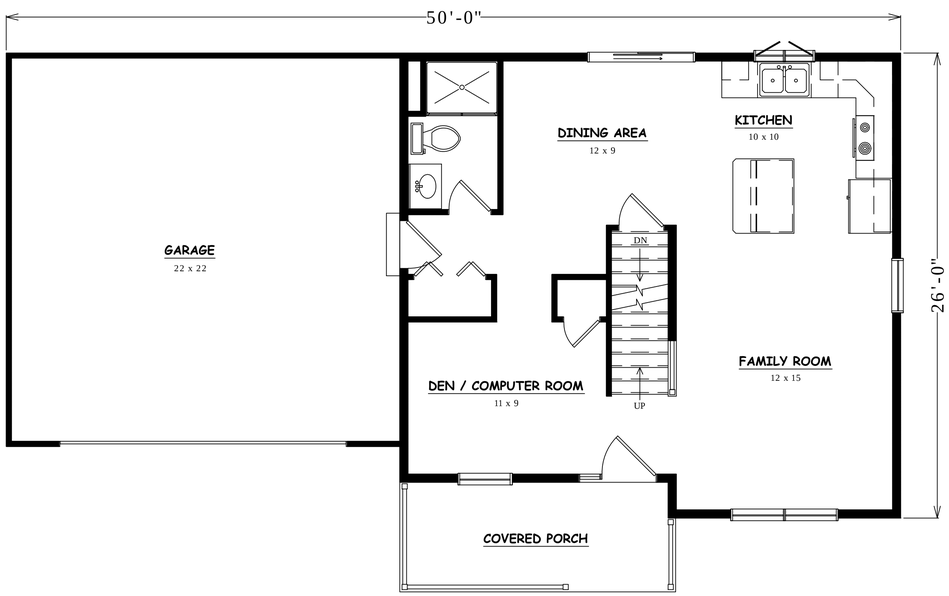

FIRST FLOOR PLAN

698 SQ. FT.

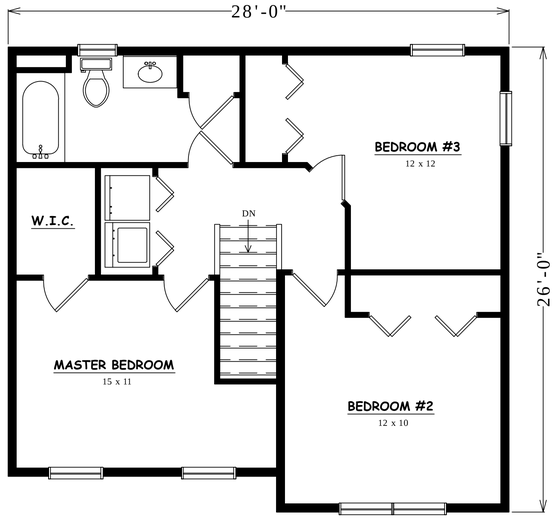

SECOND FLOOR PLAN

698 SQ. FT.

REVISIONS:

NO.	DESCRIPTION	DATE	BY

Hamilton Building Services
1115 State Route 222
Cortland, NY 13045-1844

THESE PLANS HAVE BEEN REVIEWED & ARE ACCEPTABLE AS SHOWN. WE AUTHORIZE PROCEEDING WITH THE PREPARATION AND PRODUCTION PER SIGNED PLANS. OF DESIGN

CLIENT: _____

DATE: _____

IMPORTANT NOTICE

THESE DRAWINGS ARE PROVIDED BY HAMILTON BUILDING SERVICES AS A SERVICE TO THE CLIENT AND ARE NOT TO BE CONSIDERED COMPLETE FOR CONSTRUCTION UNTIL ALL NECESSARY LOCAL, FEDERAL, STATE, OR LOCAL APPROVALS ARE GRANTED. THE RESPONSIBILITY OF SECURING THESE APPROVALS RESTS FULLY WITH THE CLIENT AND/OR THEIR CONTRACTOR

COPYRIGHT HAMILTON BUILDING SERVICES
ALL RIGHTS OF PLANS AND OTHER DESIGN CONTAINED HEREIN ARE THE PROPERTY OF HAMILTON BUILDING SERVICES AND MAY ONLY BE USED FOR BUILDING WITH A PROPERLY EXECUTED CONTRACT WITH HAMILTON BUILDING SERVICES. THEY SHALL NOT BE USED FOR ANY OTHER PURPOSE WITHOUT THE EXPRESS WRITTEN PERMISSION OF HAMILTON BUILDING SERVICES

PROJECT TITLE:

ASTORIA STANDARD

CLIENT:

HAMILTON BUILDING SERVICES

PROJECT LOCATION:

Address

CONTENTS OF SHEET:

BLACKLINE FLOOR PLANS

DATE: 7/12/2012 | SCALE: 1/4" = 1'

DRAWN BY: MPG | CKD BY:

PROJECT NO:

12XX

DWG NO :

BL

SHEET X OF X