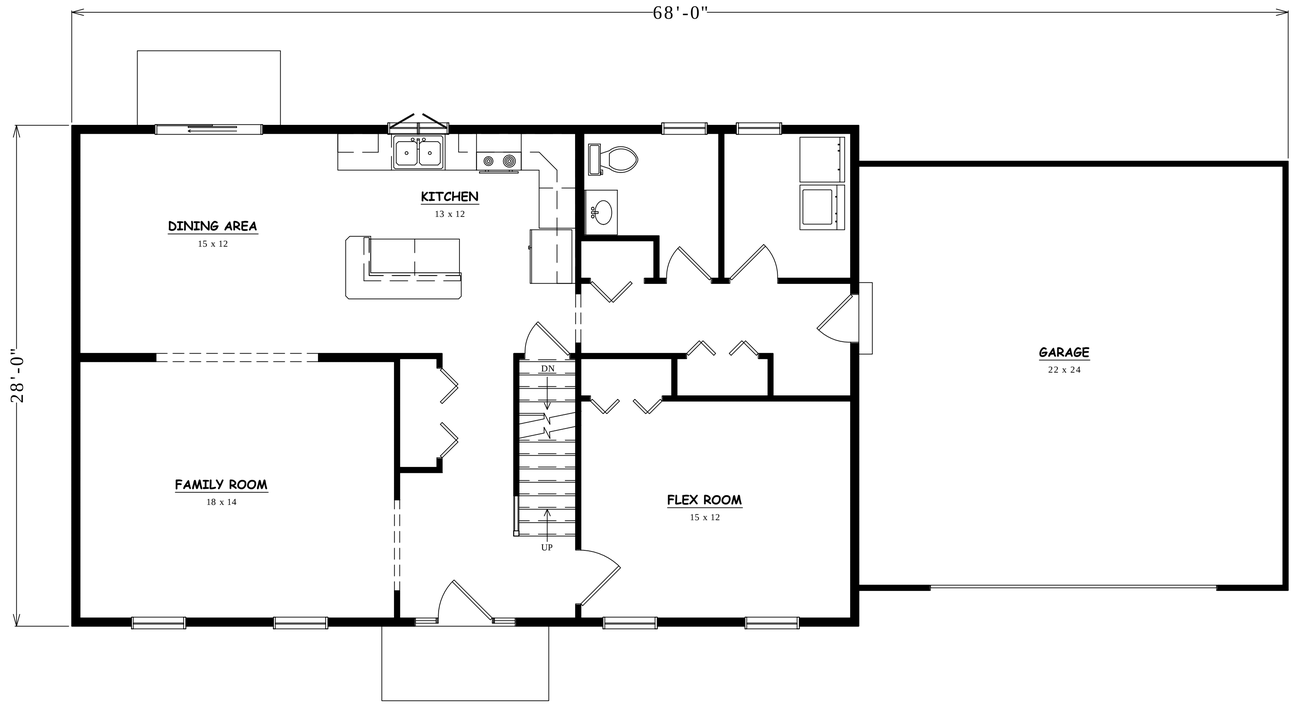

FIRST FLOOR PLAN

1232 SQ. FT.

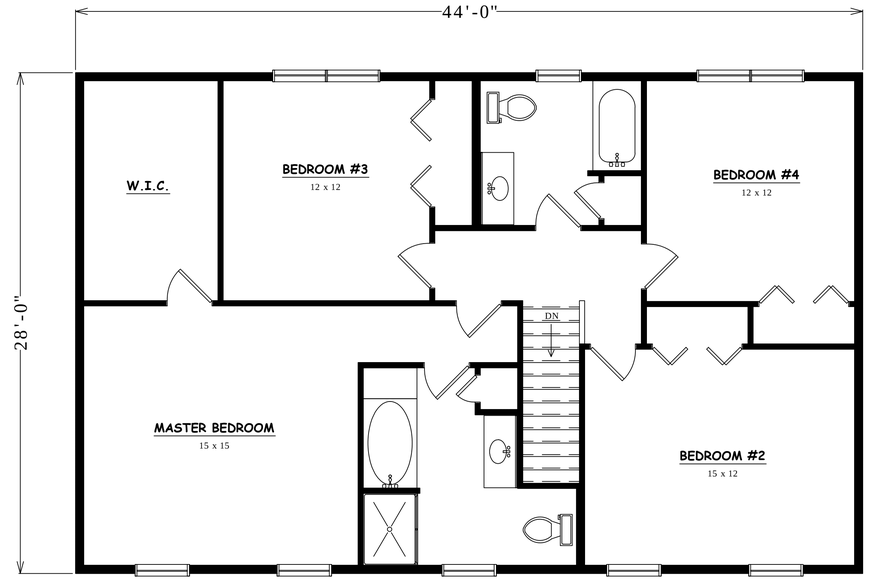

SECOND FLOOR PLAN

1232 SQ. FT.

REVISIONS:

NO.	DESCRIPTION	DATE	BY

Hamilton Building Services
1115 State Route 222
Cortland, NY 13045-1844

THESE PLANS HAVE BEEN REVIEWED & ARE ACCEPTABLE AS SHOWN. WE AUTHORIZE PRODUCTION PER SIGNED PLANS.

CLIENT: _____

DATE: _____

IMPORTANT NOTICE
THESE DRAWINGS ARE PROVIDED BY HAMILTON BUILDING SERVICES FOR REVIEW BY THE CLIENT AND ARE NOT TO BE CONSIDERED COMPLETE FOR FINAL COSTING OR CONSTRUCTION UNTIL ALL FEDERAL, STATE, OR LOCAL APPROVALS ARE GRANTED. THE RESPONSIBILITY OF SECURING THESE APPROVALS RESTS FULLY WITH THE CLIENT AND/OR THEIR CONTRACTOR

COPYRIGHT HAMILTON BUILDING SERVICES
NOTICE: THIS SET OF PLANS AND THE DESIGN CONTAINED HEREIN IS THE PROPERTY OF HAMILTON BUILDING SERVICES AND MAY ONLY BE USED FOR BUILDING WITH A PROPERLY EXECUTED CONTRACT WITH HAMILTON BUILDING SERVICES. THIS DESIGN SHALL NOT BE USED FOR ANY OTHER PURPOSE WITHOUT THE EXPRESS WRITTEN PERMISSION OF HAMILTON BUILDING SERVICES

PROJECT TITLE:
HAWTHORNE STANDARD

CLIENT:
HAMILTON BUILDING SERVICES

PROJECT LOCATION:
Address

CONTENTS OF SHEET:
BLACKLINE FLOOR PLANS

DATE: 12/3/12 | SCALE: 1/4" = 1'

DRAWN BY: SRH | CKD BY:

PROJECT NO:
12XX

DWG NO :
BL

SHEET X OF X